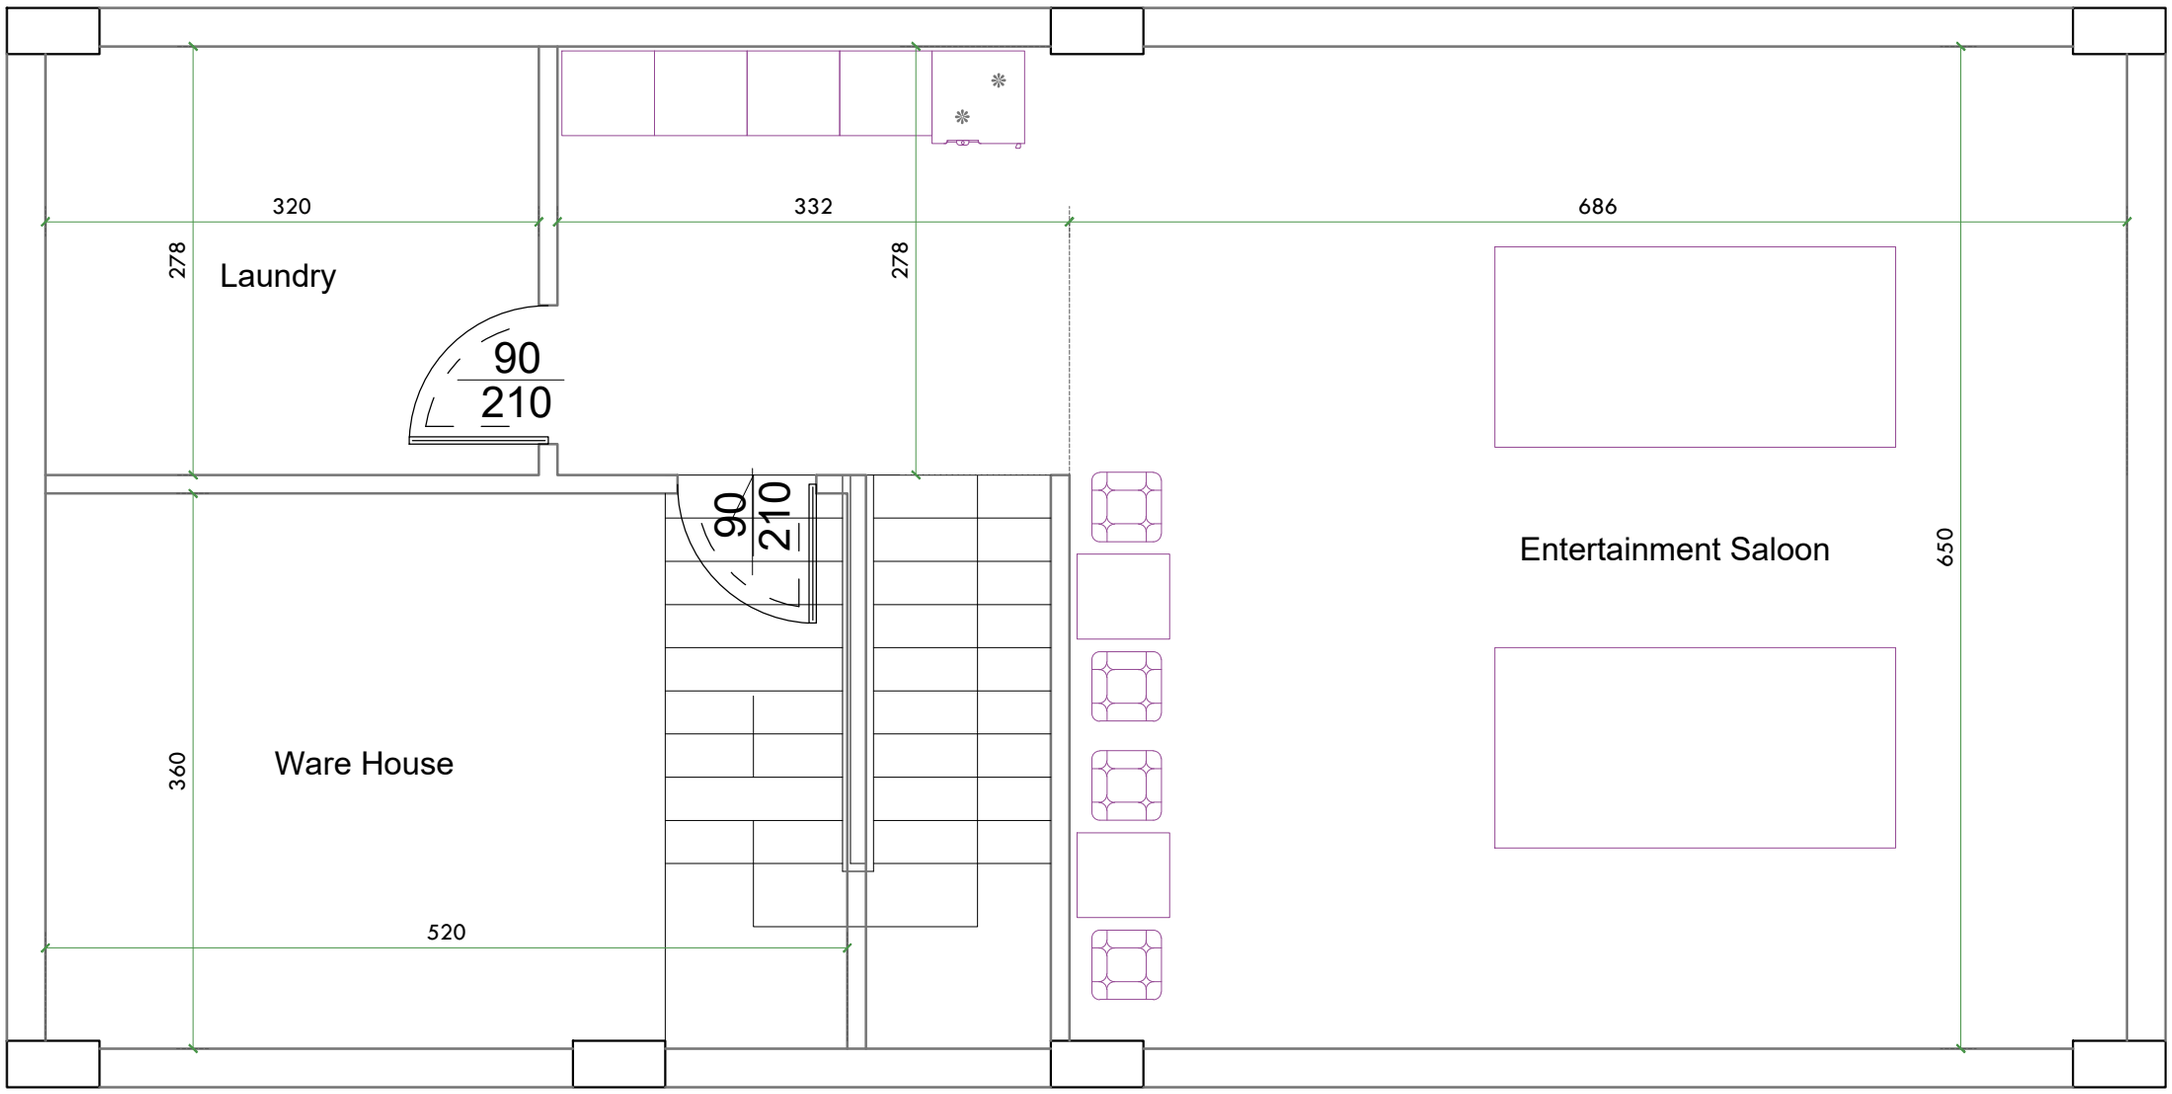BASEMENT FLOOR